A1

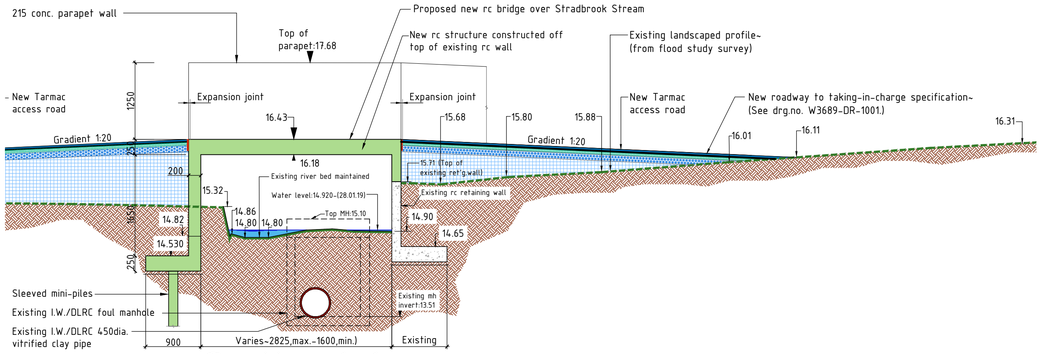

Section 1-1

1:50

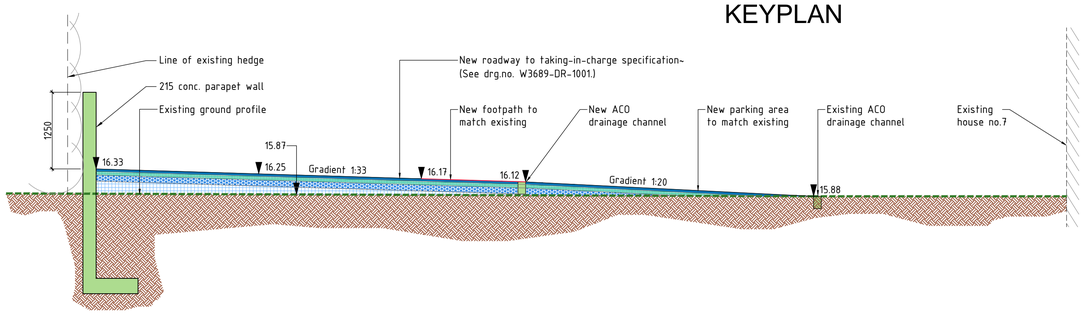

Section 2-2

1:50

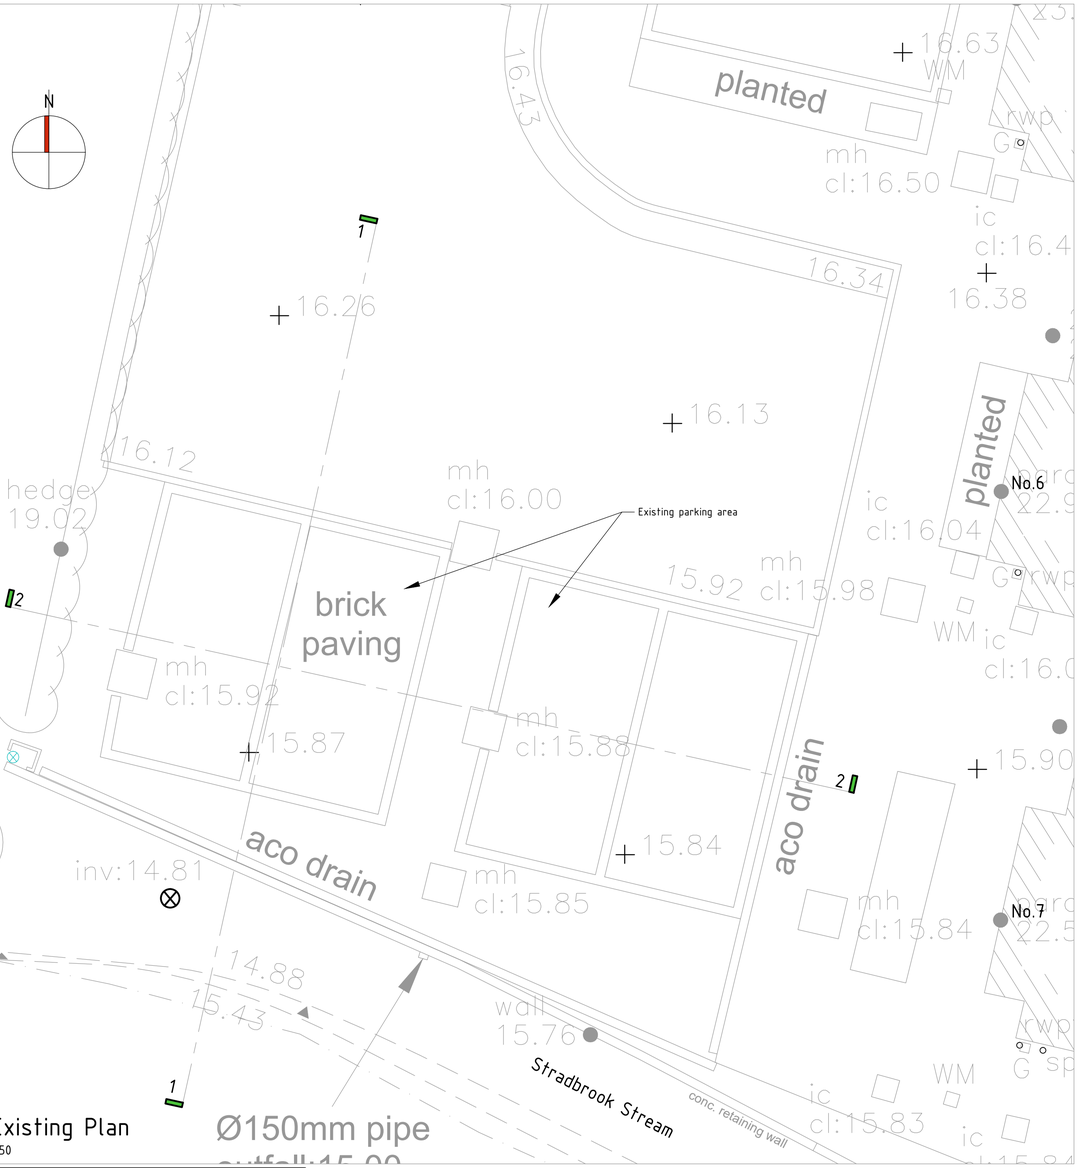

Existing Plan

1:50

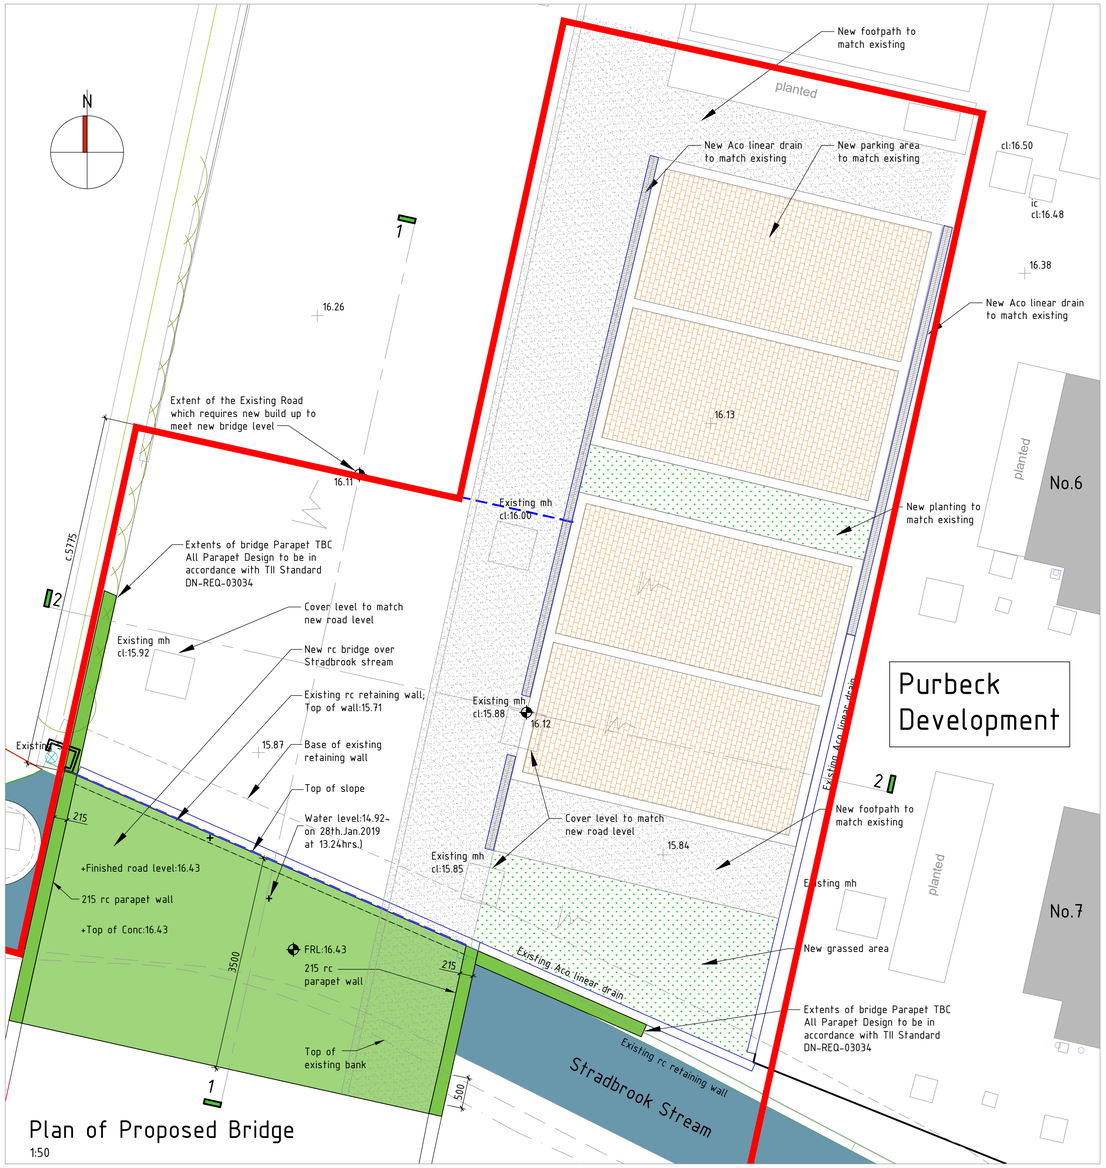

Plan of Proposed Bridge

1:50

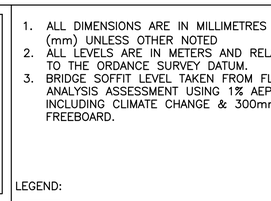

KEYPLAN

1. ALL DIMENSIONS ARE IN MILLIMETRES (mm) UNLESS OTHER NOTED
2. ALL LEVELS ARE IN METERS AND RELATE TO THE ORDANCE SURVEY DATUM.
3. BRIDGE SOFFIT LEVEL TAKEN FROM FLOOD ANALYSIS ASSESSMENT USING 1% AEP INCLUDING CLIMATE CHANGE & 300mm FREEBOARD.

LEGEND:

- PROPOSED PARKING
- PROPOSED FOOTPATH
- PROPOSED GRASSED AREA
- PROPOSED ACO LINEAR DRAIN
- EXISTING LEVELS
- PROPOSED LEVELS

= Indicates Extent of Application Site Area within Application

= Indicates Adjacent Site in Ownership of Applicant

Rev	Date	Description	By	Chk	App
02	07/07	ISSUE FOR INFORMATION	SG	RT	AG
01	18/01	ISSUE FOR INFORMATION	LT	RT	AG
00	17/01	ISSUE FOR INFORMATION	LT	RT	AG

BYRNELOOBY
WWW.BYRNELOOBY.COM
IRELAND | UK | UAE | BAHRAIN | KSA

CLIENT
GEDV MONKSTOWN OWNER LIMITED

PROJECT
RESIDENTIAL DEVELOPMENT ON LANDS OF DALGUISE HOUSE

DRAWING TITLE
PROPOSED BRIDGE PLAN

STATUS
FOR INFORMATION

Date:14/01/22	Scale:AS SHOWN	Drawn:LT	Chk: RT	App: AG
Project No: W3683	Drg. No: W3683-DR-1009			Rev: 02

© BYRNE LOOBY PARTNERS. ALL RIGHTS RESERVED. CONFIDENTIAL AND PROPRIETARY.