



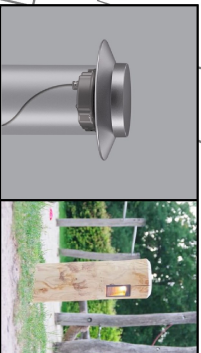



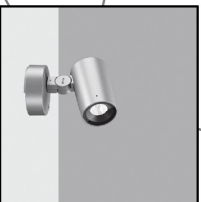






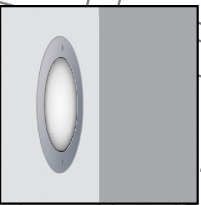



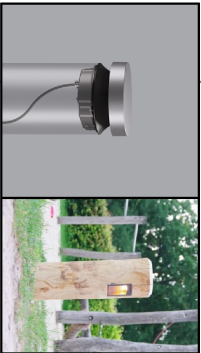





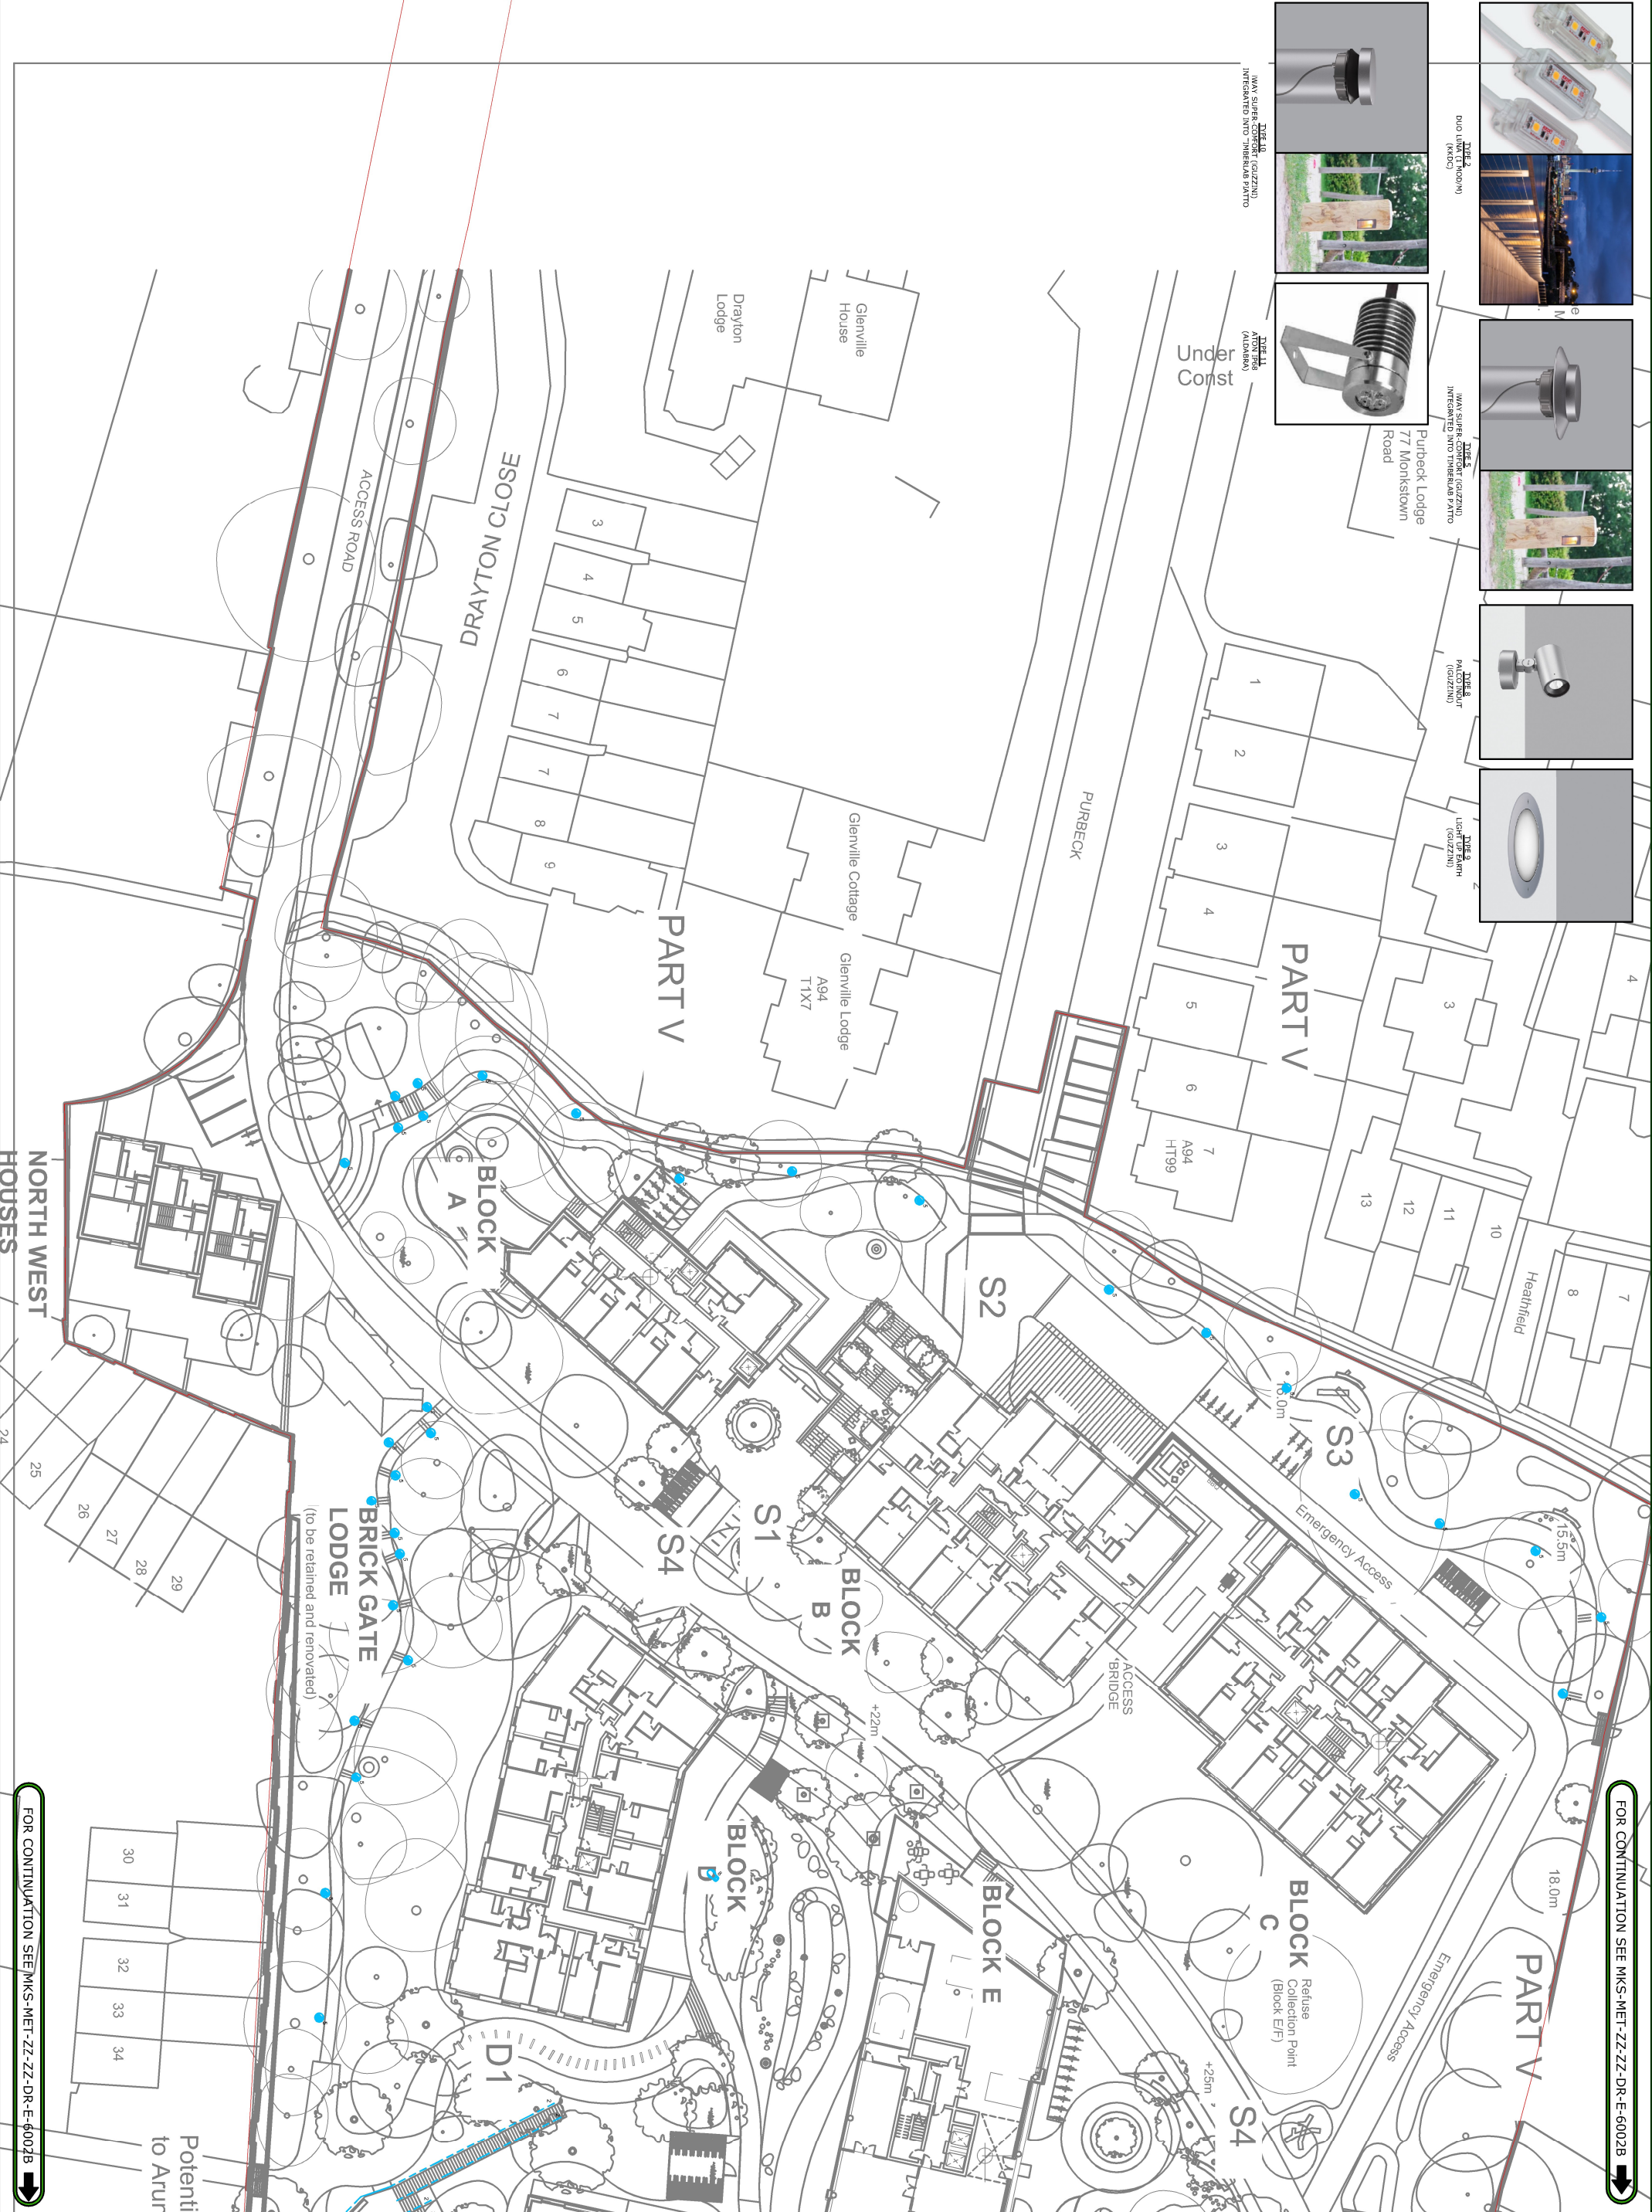

FOR CONTINUATION SEE MKS-MET-ZZ-ZZ-DR-E-6002B

9 The drawing is the copyright of METEC Consulting and shall remain the property of METEC Consulting. All rights reserved. No part of this drawing may be reproduced without the prior written permission of METEC Consulting. This drawing is for the use of the client only and is not to be used for any other purpose without the prior written permission of METEC Consulting.



metec CONSULTING ENGINEERS

210444 MKS-MET-ZZ-ZZ-DR-E-6002A

3M EP MKR

ARR-22 1:200 @A0

POTENTIAL TO ARRIVE

BRICK GATE LODGE (to be retained and renovated)

DRAYTON CLOSE

PURBECK ROAD

ACCESS ROAD

NORTH WEST HOUSES

FOR CONTINUATION SEE MKS-MET-ZZ-ZZ-DR-E-6002B